DO NOT SCALE

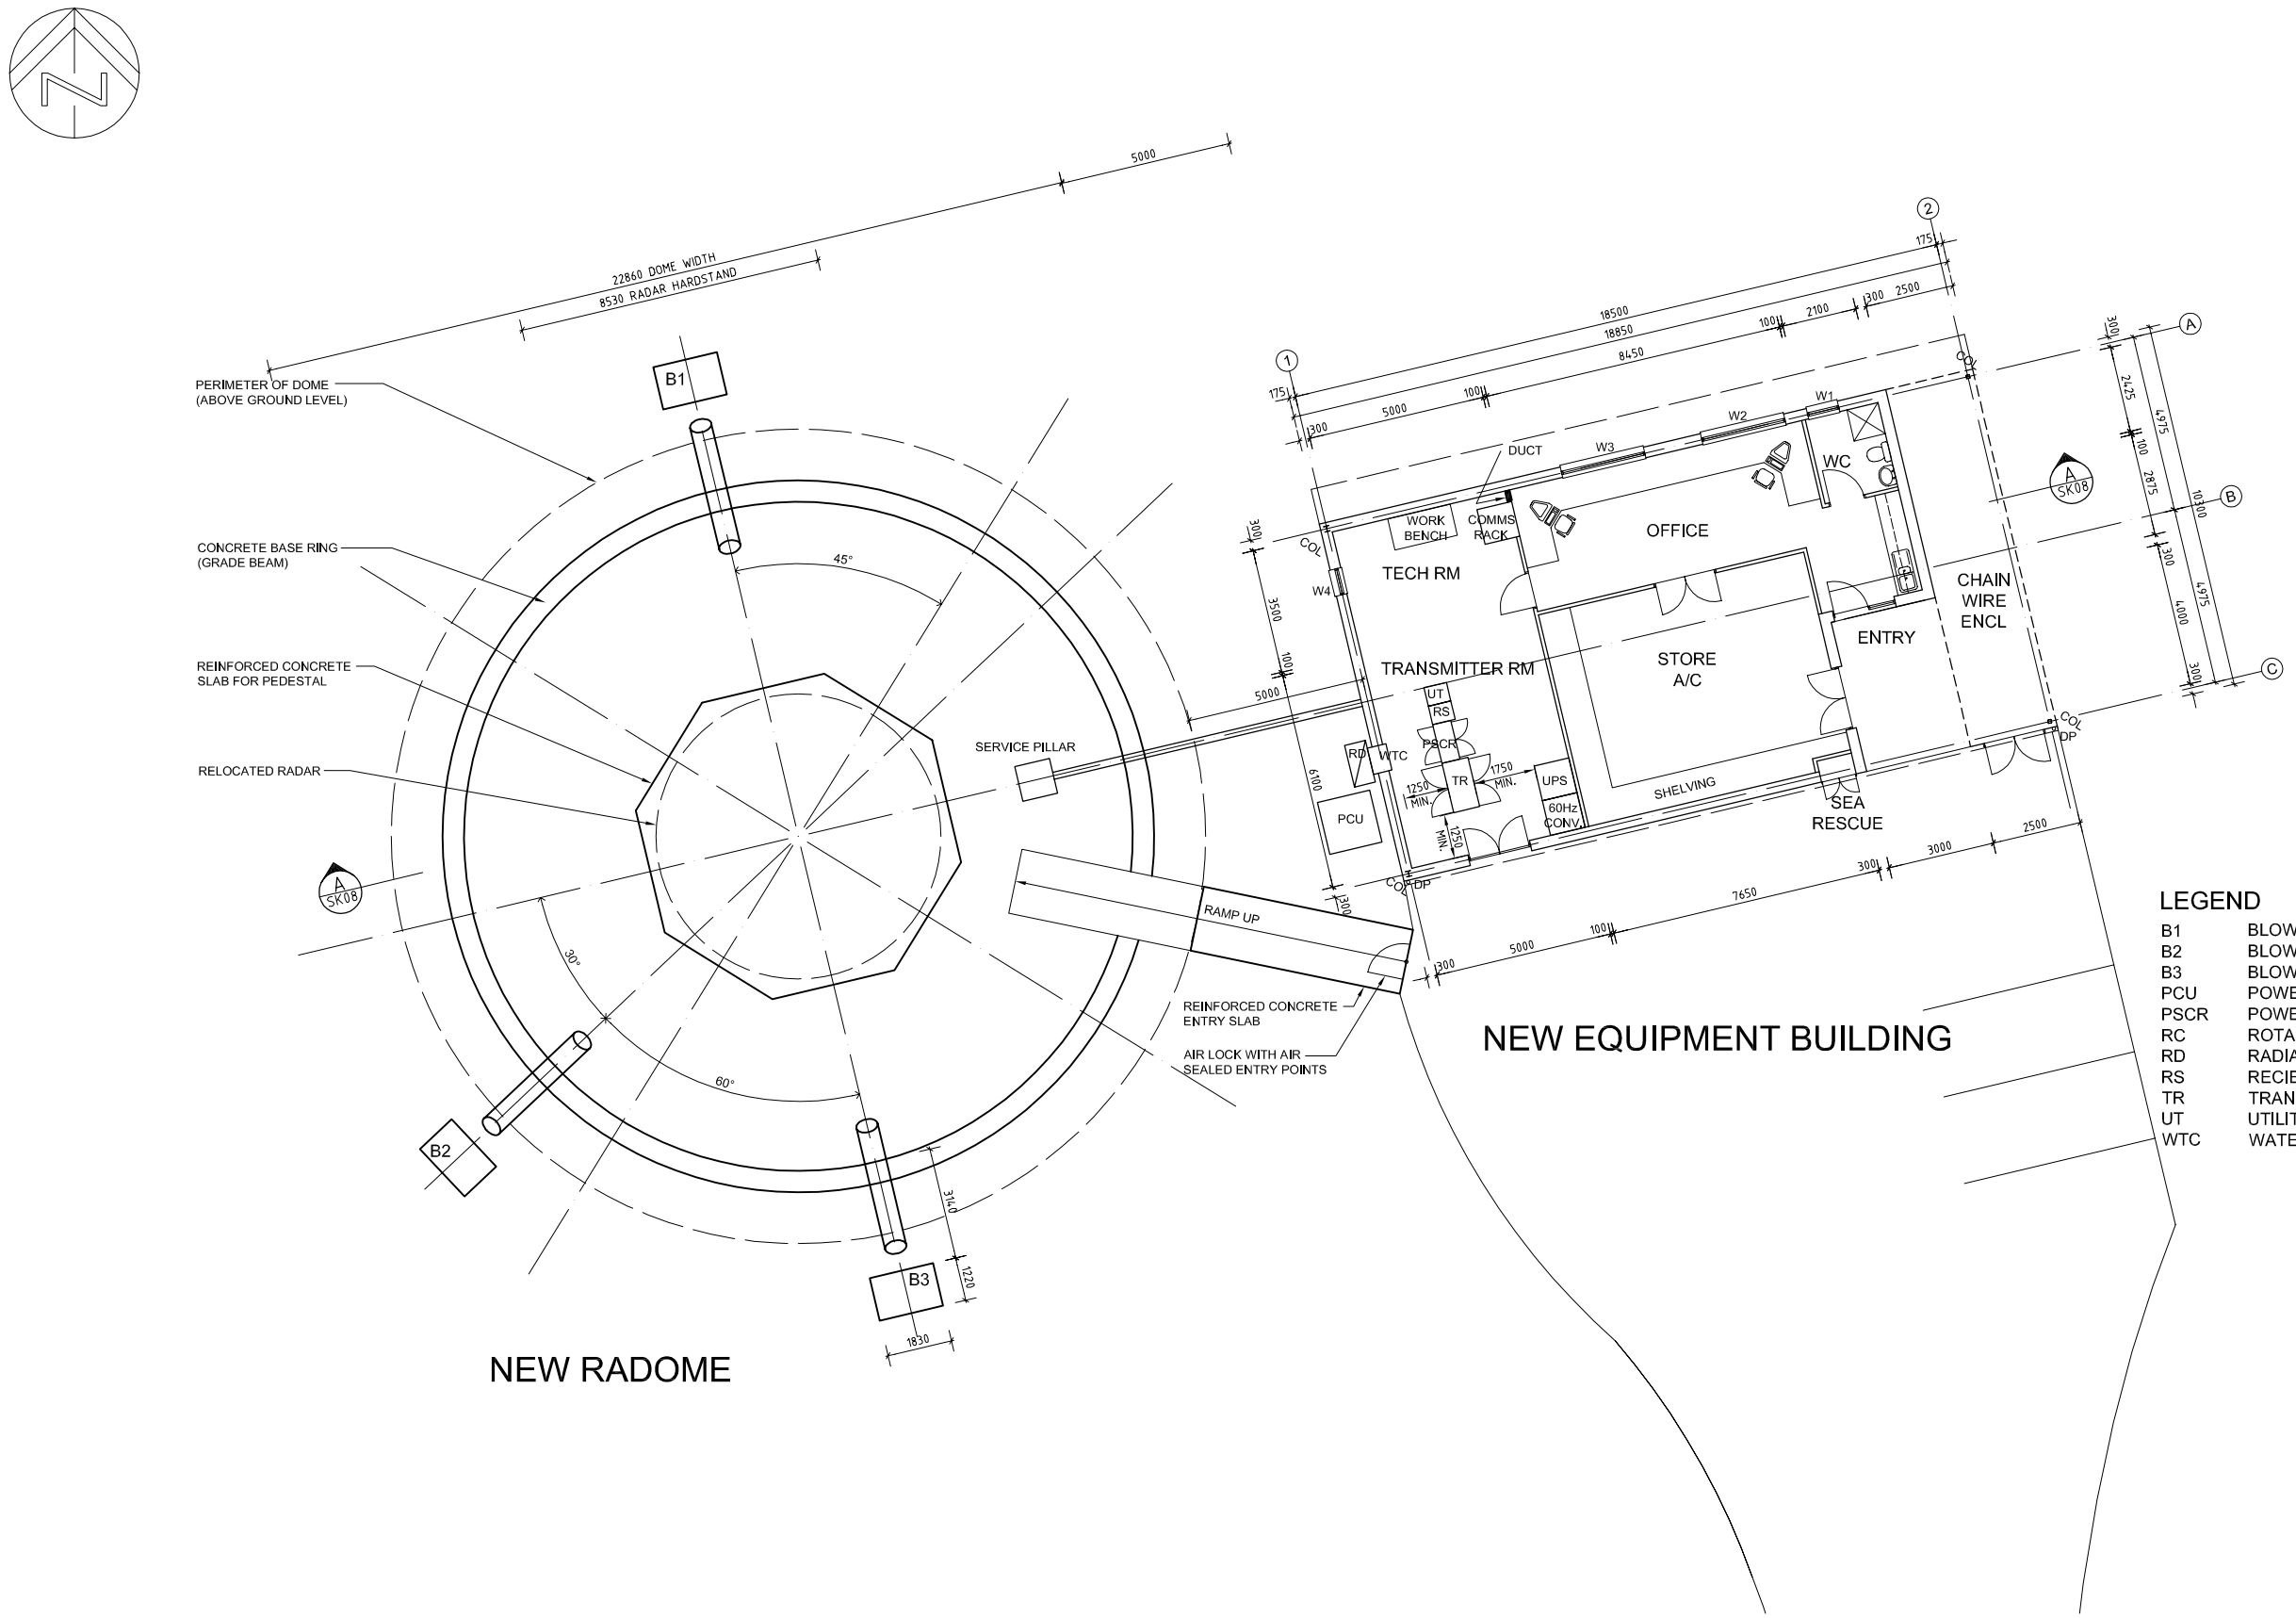

LEGEND

B1	BLOWER 1
B2	BLOWER 2
B3	BLOWER 3 - PETROL
PCU	POWER CONTROL UNIT
PSCR	POWER SUPPLIES AND CONTROL RELAYS
RC	ROTARY CONVERTER
RD	RADIATOR
RS	RECIEVER AND SIGNAL PROCESSOR
TR	TRANSMITTER
UT	UTILITY AND TEST EQUIPMENT
WTC	WATER COOLER

FLOOR PLAN

SCALE 1:200 @ A3
SCALE 1:100 @ A1

PRELIMINARY

No.	Revision – Revise on CAD do not amend by hand	Checked	Approved	Date	M/Film

NOTE: * INDICATES SIGNATURES ON ORIGINAL ISSUE OF DRAWING OR LAST REVISION OF DRAWING

Copyright
"This document is & shall remain the property of Gutteridge Haskins & Davey Pty. Ltd. The document may only be used for the purpose for which it was commissioned & in accordance with the terms of engagement for the commission. Unauthorised use of this document in any way is prohibited" ©

Drawing File No.
N:33/11082/DWG/SK-01

GHD
MANAGEMENT ENGINEERING ENVIRONMENT

Level 8, GHD Building, 68 Grenfell St, Adelaide, SA 5000
Telephone (08) 8235 6600 Facsimile (08) 8235 6694
Email: adlmail@ghd.com.au
Gutteridge Haskins & Davey Pty Ltd – ACN 008 488 373

Scale: AS SHOWN
Drawn: DB
Designed
Drafting Check
Design Check
Approved
This Drawing must not be used for Construction unless signed as Approved

Client and Job: BUREAU OF METEOROLOGY CP2 RADAR BRISBANE QLD.
Title: PROPOSED FLOOR PLAN
Size: A3
Drg. No.: 33-11082-A-SK10
Rev: -