DO NOT SCALE

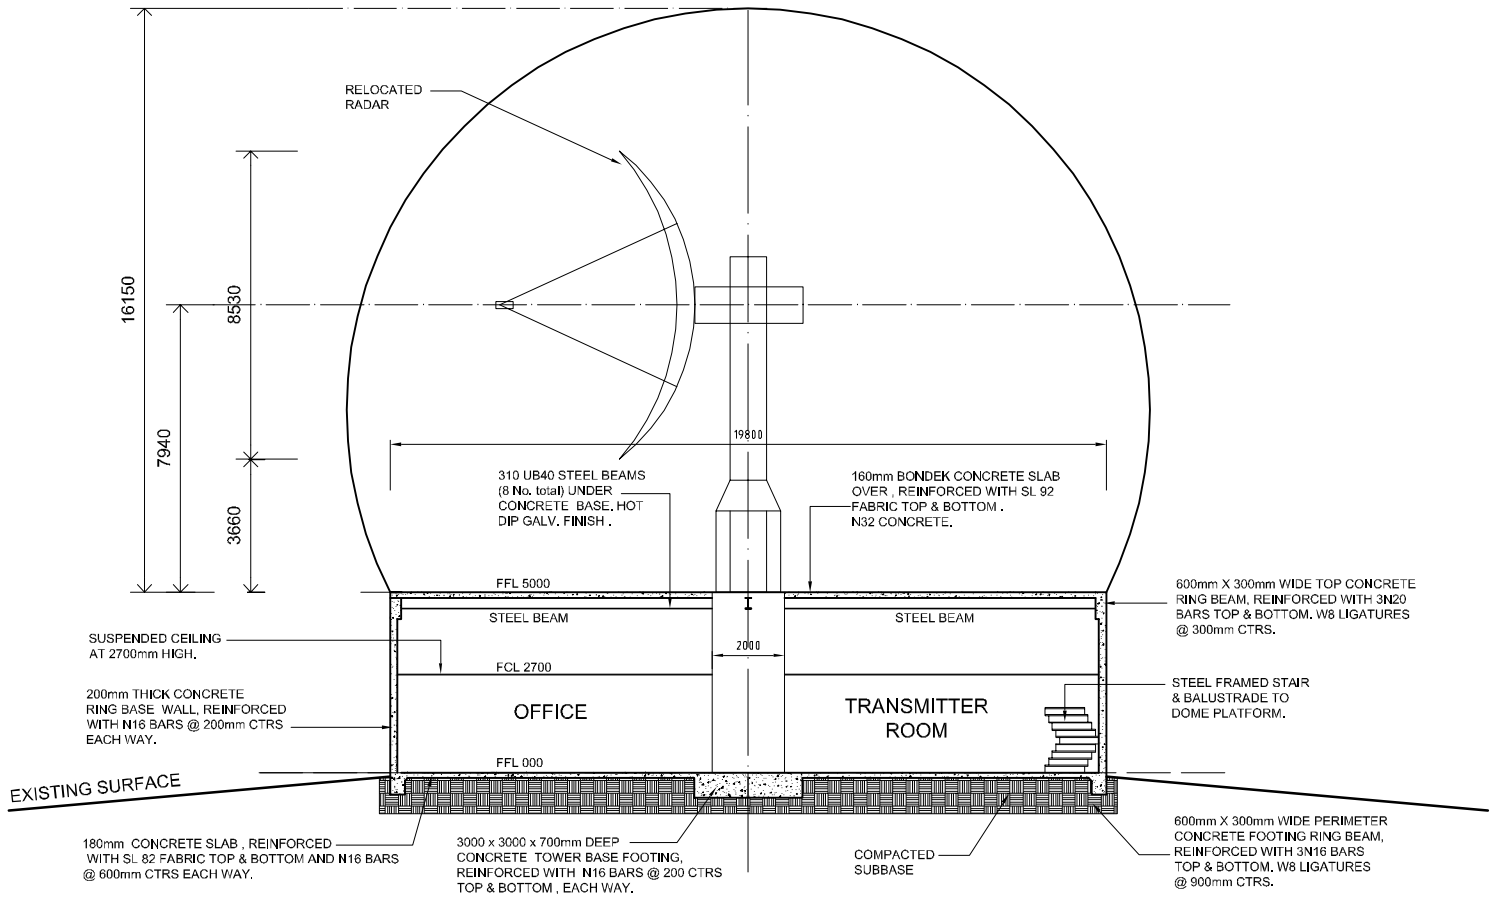

PROPOSED RADOME

A
-

SECTION

SCALE 1:200 @ A3
SCALE 1:100 @ A1

PRELIMINARY

No.	Revision – Revise on CAD do not amend by hand	Checked	Approved	Date	M/Film
A	COST EVALUATION	PF	CB	06.04.04	

NOTE: * INDICATES SIGNATURES ON ORIGINAL ISSUE OF DRAWING OR LAST REVISION OF DRAWING

Copyright
"This document is & shall remain the property of GHD Pty Ltd. The document may only be used for the purpose for which it was commissioned & in accordance with the terms of engagement for the commission. Unauthorised use of this document in any way is prohibited" ©

Drawing File No.

GHD
MANAGEMENT ENGINEERING ENVIRONMENT
Level 8, GHD Building, 68 Grenfell St, Adelaide, SA 5000
Telephone (08) 8235 6600 Facsimile (08) 8235 6694
Email: adlmail@ghd.com.au
GHD Pty Ltd – ABN 39 008 488 373

Scale: AS SHOWN
Drawn: PF | Designed
Drafting Check | Design Check
Approved
This Drawing must not be used for Construction unless signed as Approved

Client and Job: BUREAU OF METEOROLOGY P 2 RADAR, BRISBANE
Title: MT STAPYLTON SITE SECTION A
Size: A3
Drg. No.: 33-11082-SK14
Rev: A